
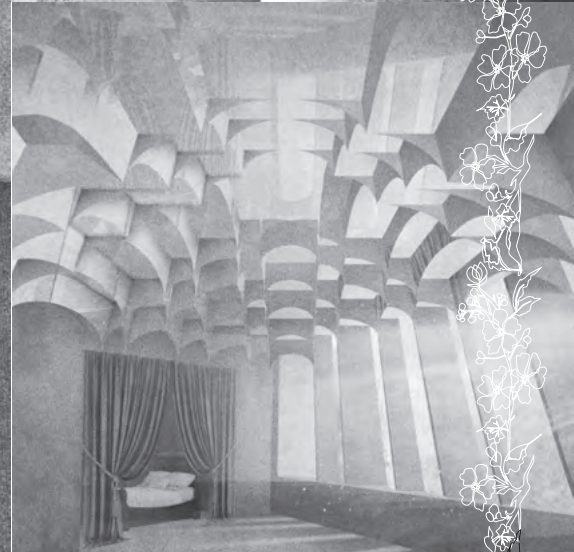



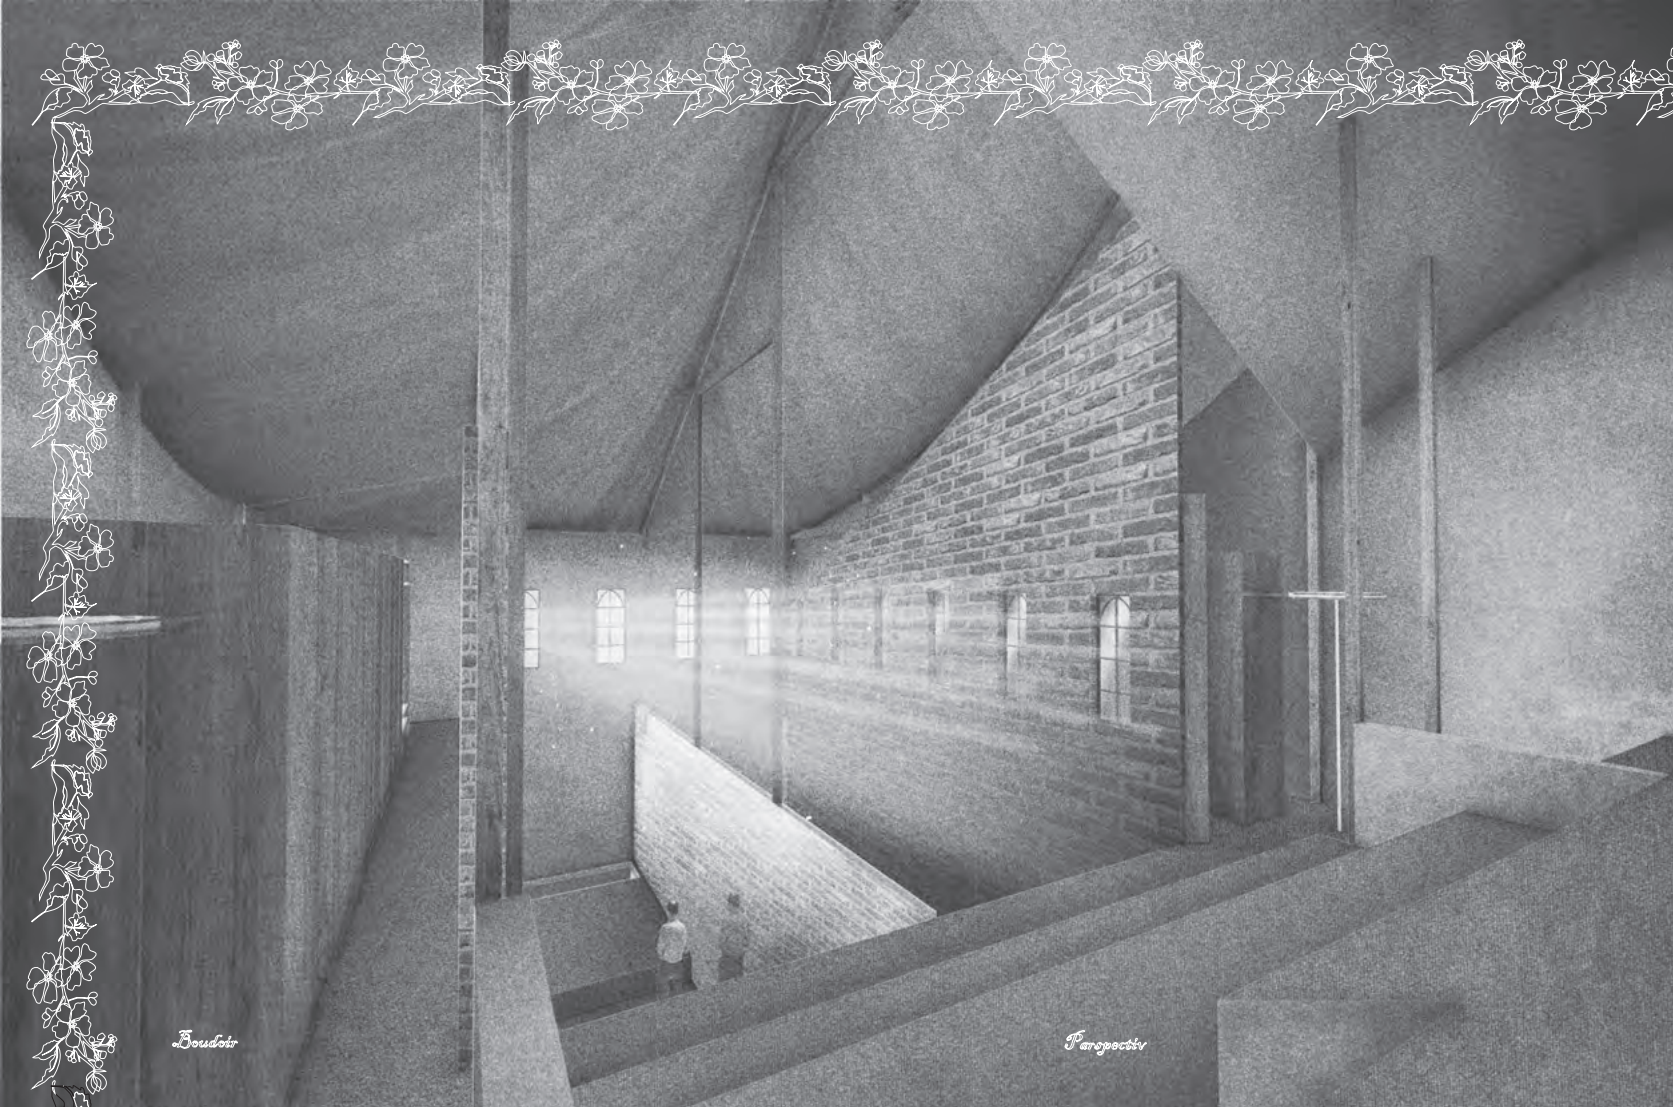


20

15

17

15
g a b i n e t t o

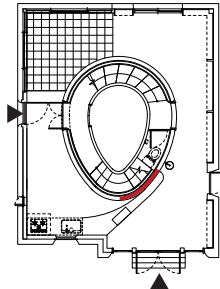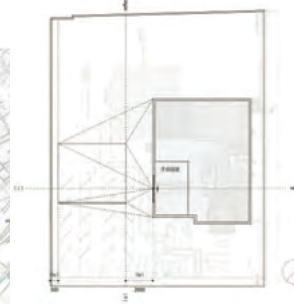

() () () ()



()

)

()

(

(


—


,

(

2 0 0 0 m m



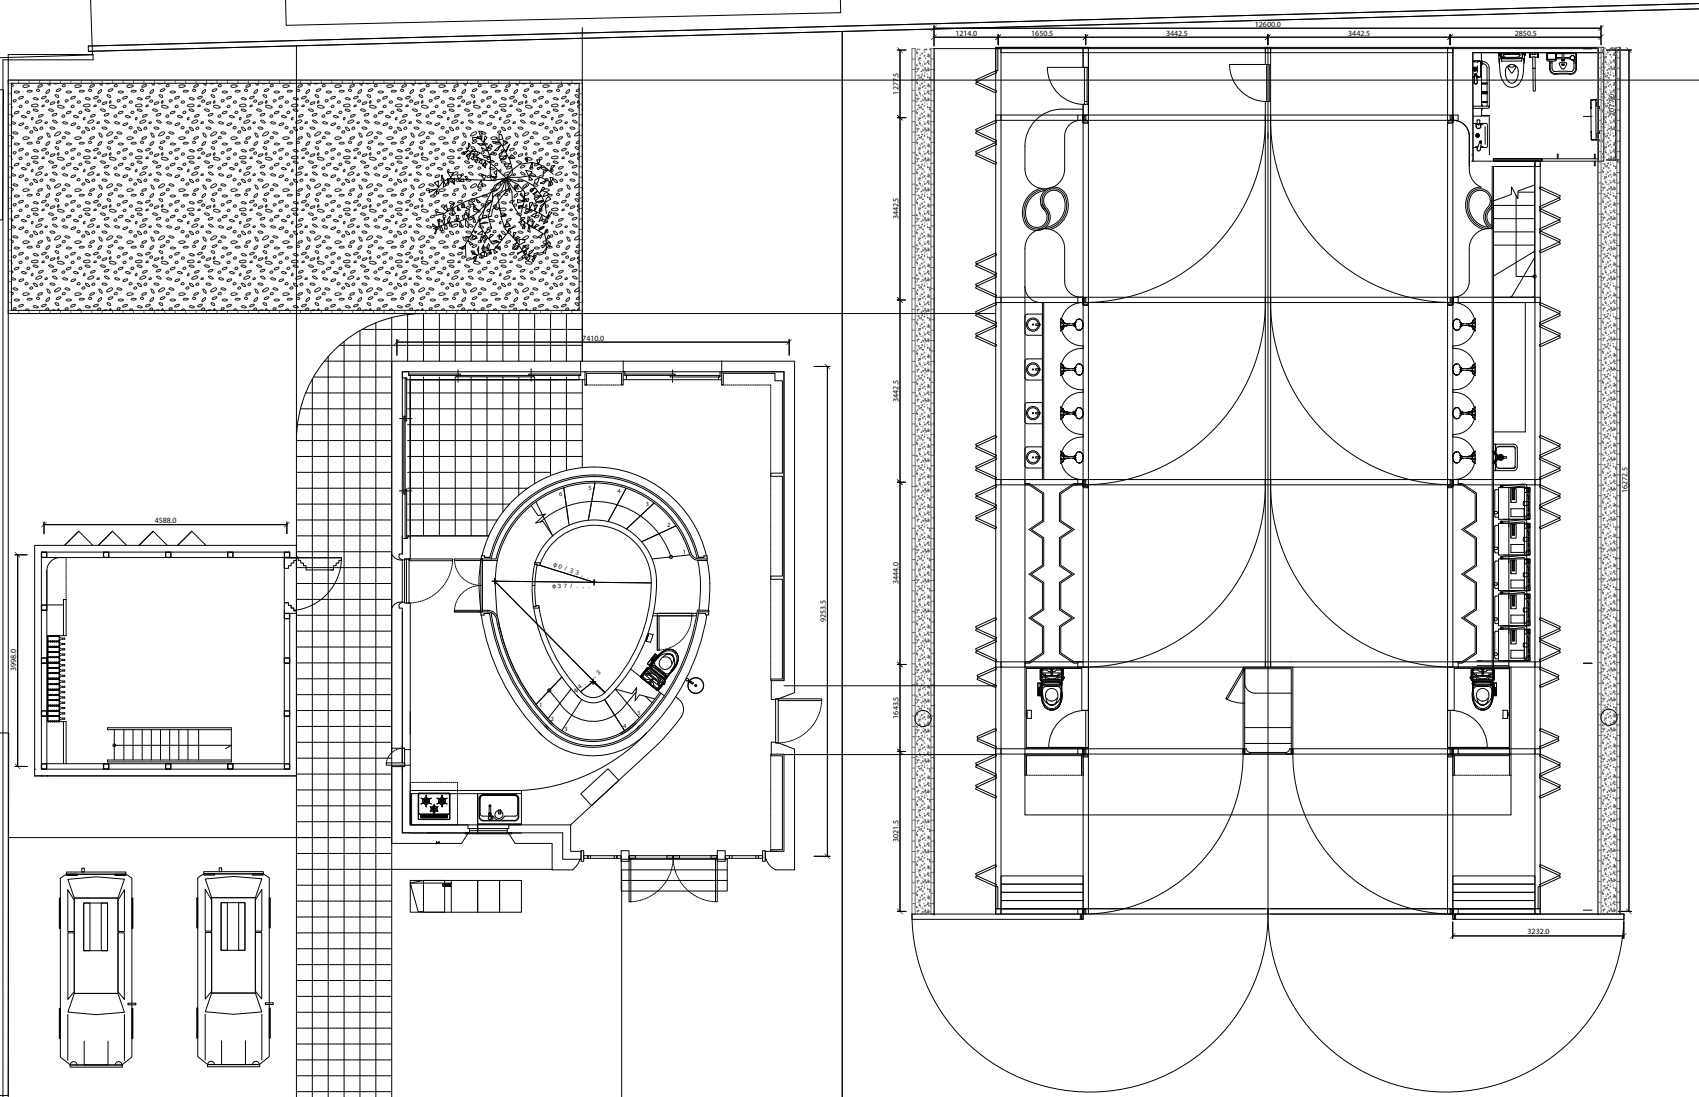


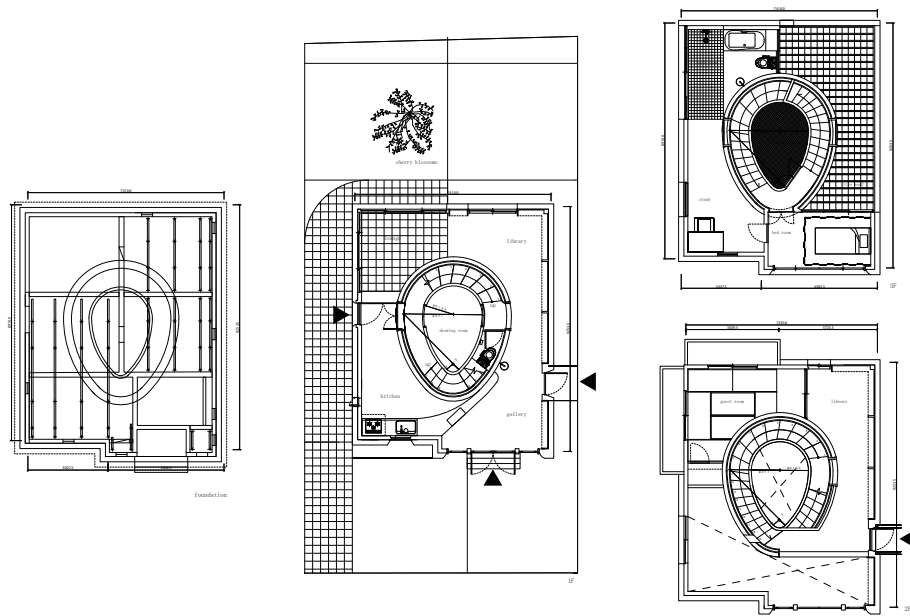

Dwelling: Archive

Plan


3-1/4

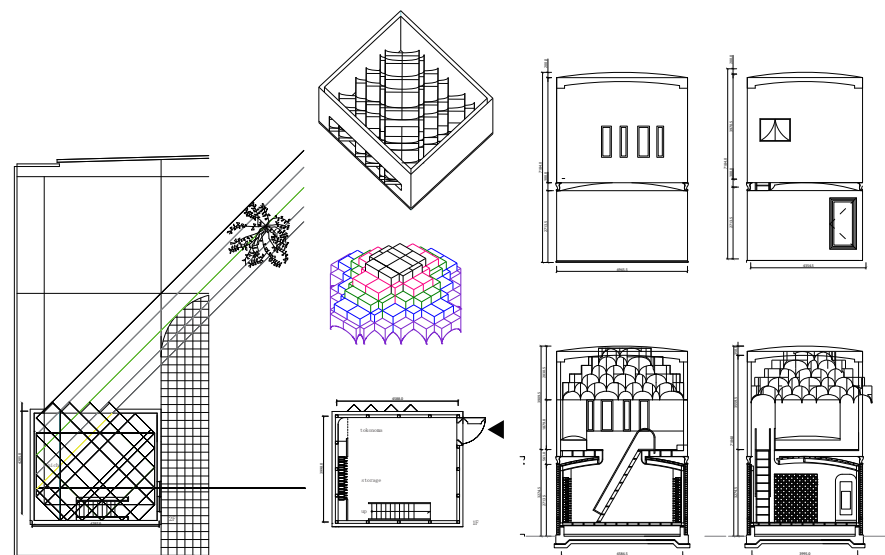

3-1/4

Detail


3-1/4

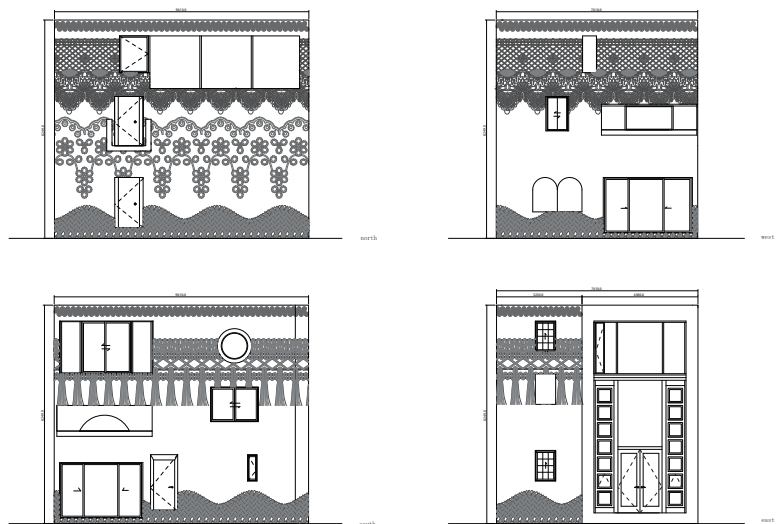

Dwelling: Archive

Elevation

3-1/4

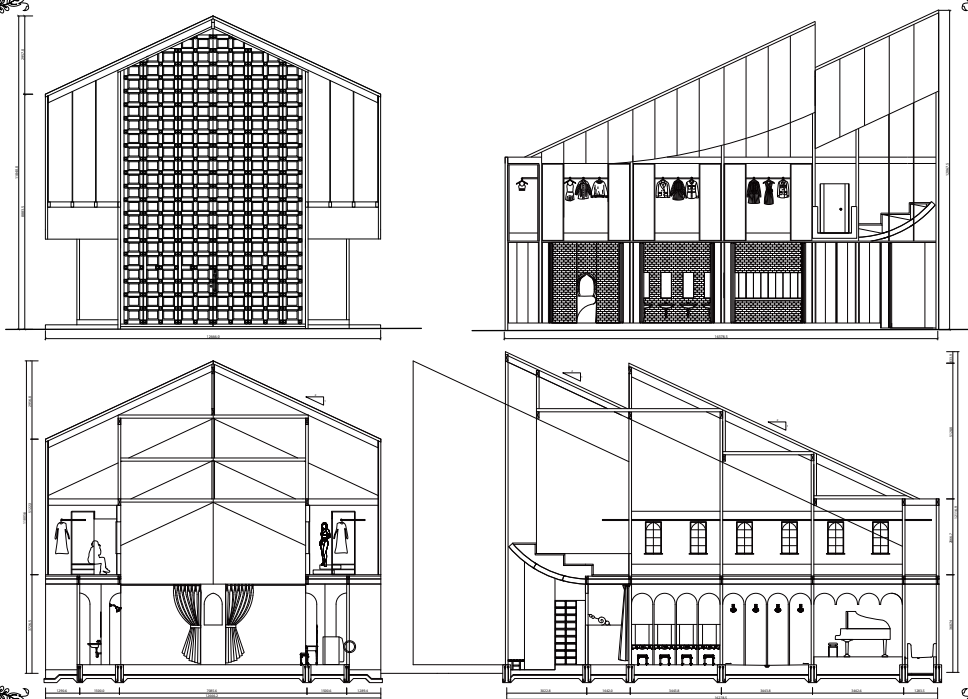

3-1/4

Detail

3-1/4